LARGE TIPPER ENTERING SITE

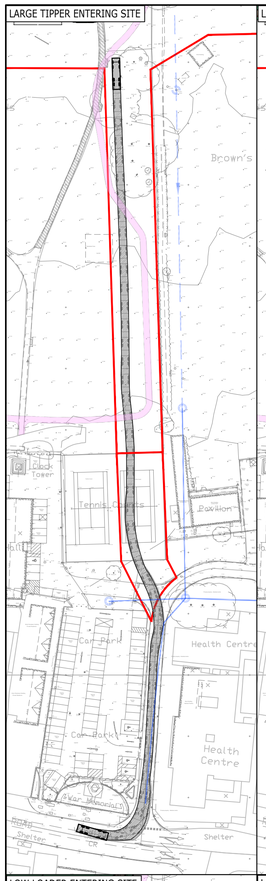

LARGE TIPPER EXITING SITE

VEHICLES USED:

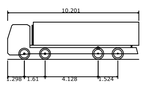

Large Tipper	
Overall Length	10.201m
Overall Width	2.500m
Overall Body Height	2.893m
Min Body Ground Clearance	0.343m
Max Track Width	2.500m
Lock to lock time	6.00s
Kerb to Kerb Turning Radius	11.550m

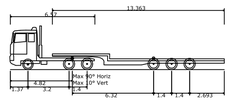

Low Loader	
Overall Length	16.633m
Overall Width	2.500m
Overall Body Height	3.396m
Min Body Ground Clearance	0.320m
Max Track Width	2.500m
Lock to lock time	6.00s
Kerb to Kerb Turning Radius	6.790m

PHOTO 1 - LOOKING NORTH ALONG BROWNSFIELD ROAD

PHOTO 2 - LOOKING NORTH TOWARDS TENNIS COURTS AND MEMORIAL FIELDS

LOW LOADER ENTERING SITE

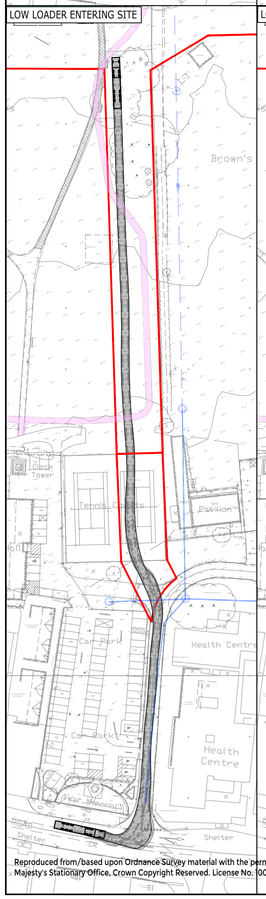

LOW LOADER ENTERING SITE

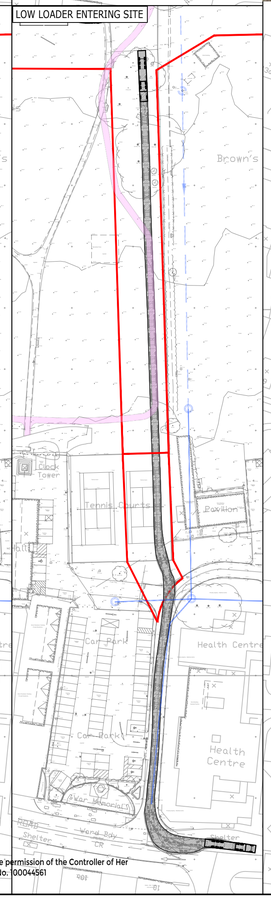

0m 2m 10m

Scale: 1:250 @ A1

KEY:

- CONSTRUCTION VEHICLE DIRECTION OF FLOW
- AREA OF MEMORIAL FIELDS NOT IMPACTED BY SCHEME (1.36 HA)
- AREA OF MEMORIAL FIELDS IMPACTED BY SCHEME (2.13 HA)
- PHOTO LOCATION

PRELIMINARY

FOR INFORMATION ONLY

Rev	Description	Drn	Chk	App	Date

West Berkshire Council

Drawing Title

ACCESS ARRANGEMENT AND TRACKING - OPTION 1

Drawing Number 2004241-SK06

Rev -

Reproduced from/based upon Ordnance Survey material with the permission of the Controller of Her Majesty's Stationary Office. Crown Copyright Reserved. License No: 100044561